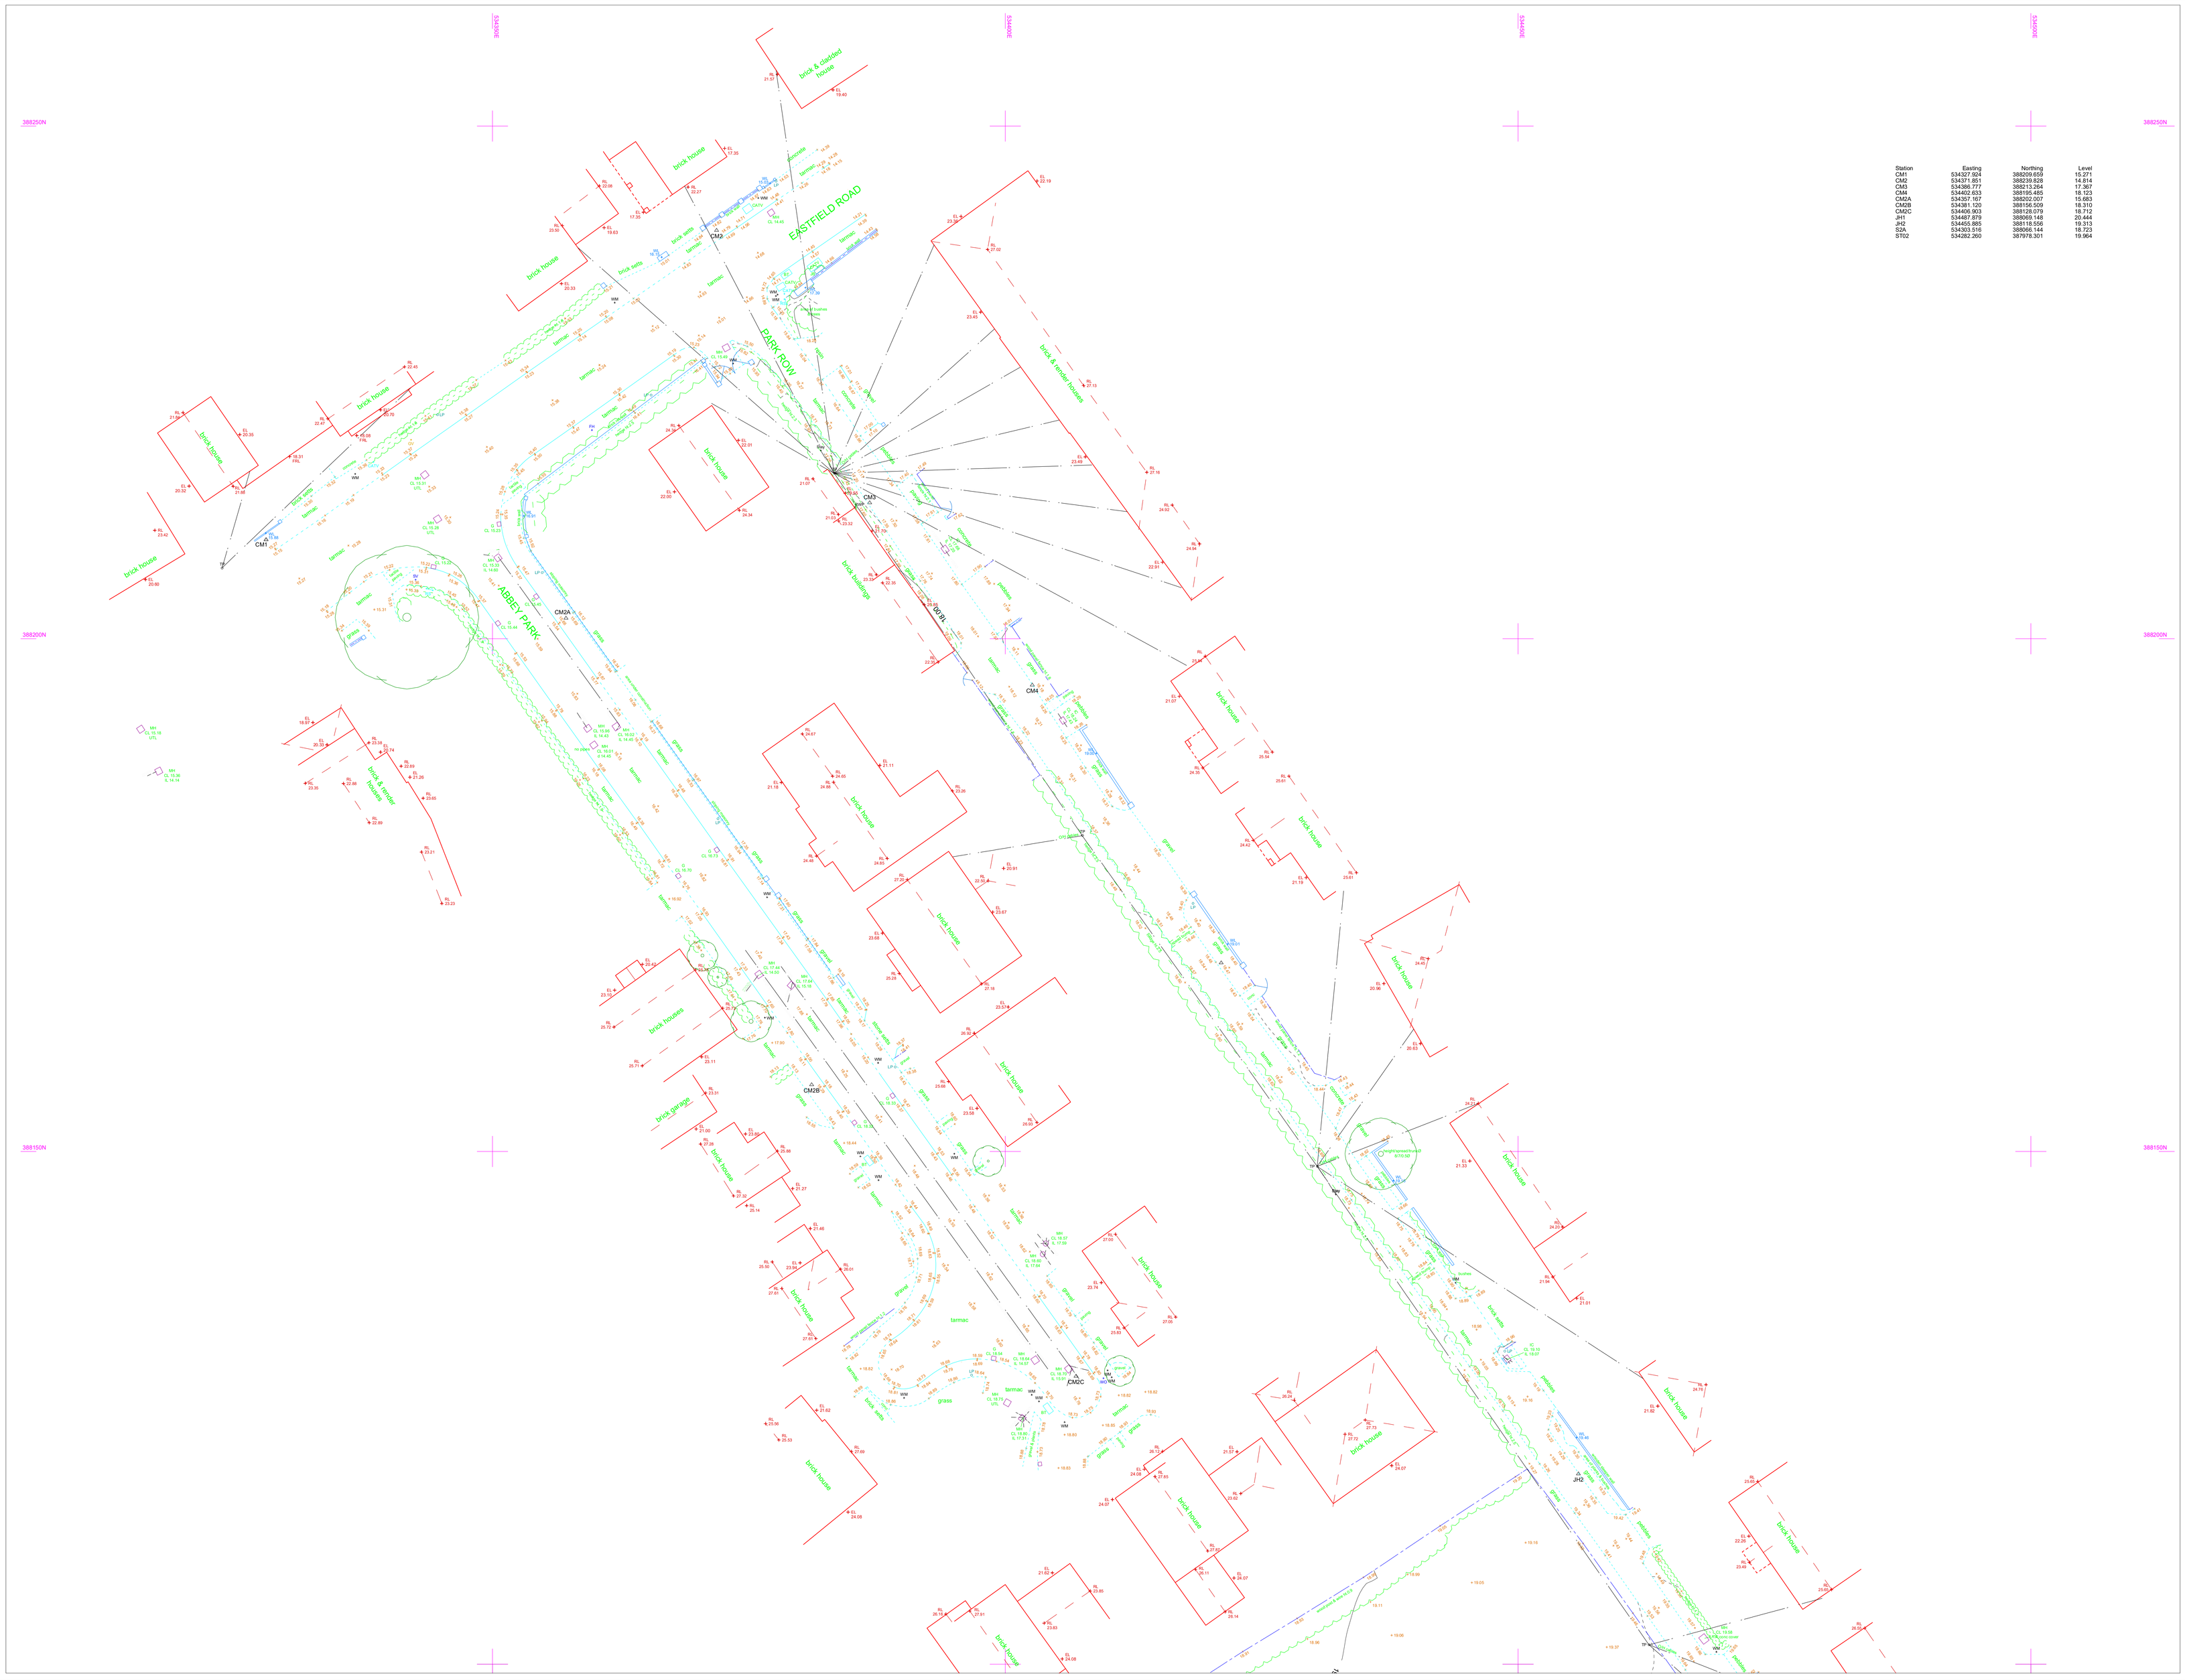

Station	Easting	Northing	Level
CM1	534327.924	388209.659	15.271
CM2	534371.851	388239.828	14.814
CM3	534366.777	388213.264	17.367
CM4	534402.633	388195.485	18.123
CM2A	534357.557	388202.007	15.683
CM2B	534381.120	388156.509	18.310
CM2C	534406.953	388128.079	18.712
JH1	534487.879	388069.148	20.444
JH2	534455.885	388118.556	19.313
S2A	534303.516	388066.144	18.723
ST02	534282.260	387978.301	19.964

ABBREVIATIONS

AR	ASSUMED ROUTE	NT	NO TRACE
AV	AIR VALVE	OSA	OUTSIDE SURVEY AREA
B	BOLLARD	P	POST / POLE
BH	BOREHOLE	RL	RIDGE LEVEL
BT	BRITISH TELECOM CHAMBER	RE	ROADSIDE EYE
CATV	CABLE TV	RS	ROOF SLOPE
CP	CABLE PIT	RWP	RAIN WATER PIPE
CL	COVER LEVEL	S	STAY
CR	CABLE RISER	SC	STOP COCK
CS	TREE CROWN SPREAD	SD	TREE STEM DIAMETER
DP	DOWN PIPE	SP	SIGN POST
EL	EAVES LEVEL	ST	STOP TAP
EP	ELECTRICITY POLE	SV	STOP VALVE
ER	EARTH ROD	SVP	SOIL VENT PIPE
FH	FIRE HYDRANT	TC	TRAFFIC CONTROL
FL	FLOOR LEVEL or FENCE LEVEL	TCB	TRAFFIC CONTROL BOX
FR	FLAT ROOF LEVEL	TFR	TAKEN FROM RECORDS
G	GULLY	TH	THRESHOLD LEVEL
GPR	TRACED BY G.P.R.	TL	TRAFFIC LIGHTS
GV	GAS VALVE	TP	TELEGRAPH POLE
IC	INSPECTION CHAMBER	UTGA	UNABLE TO GAIN ACCESS
IL	INVERT LEVEL	UTL	UNABLE TO LOCATE
M	MANHOLE	UTO	UNABLE TO OPEN
KW	KERB WIDE	UTS	UNABLE TO SURVEY
LB	LITTER BIN or LETTER BOX	UTT	UNABLE TO TRACE
LP	LAMP POST	WL	WATER LEVEL or WALL LEVEL
MH	MANHOLE	VP	VENT PIPE
MI	MISCELLANEOUS	WM	WATER METER
NL	NOT LOCATED	WO	WASH OUT VALVE
		WP	WATER PIPE

b	BEAM HEIGHT
c	CILL HEIGHT
ch	CEILING HEIGHT
d	DOOR HEIGHT
fch	FALSE CEILING HEIGHT
+10.26	FLOOR LEVEL
+[10.26]	BEAM/OVERHEAD LEVEL
h	HEAD HEIGHT
p	PURLIN HEIGHT
r	RIDGE BOARD HEIGHT
sp	SPRING POINT
	STEPS / STAIRS UP

LINETYPES

bk/wl	BRICK WALL	pr/fe-POST & RAIL FENCE
blw	BLOCK WALL	bw/fe-BARBED WIRE FENCE
st/wl	STONE WALL	cl/fe-CLOSE BOARDED FENCE
co/wl	CONCRETE WALL	ta/fe-TIMBER PALISADE FENCE
de/wl	DRY STONE WALL	pm/fe-POST & MESH FENCE
gb/wl	GABION BASKETS	pw/fe-POST & WIRE FENCE
wall	GENERIC WALL	tp/fe-TIMBER PANEL FENCE
		cp/fe-CONCRETE PANEL FENCE
		mp/fe-METAL PALISADE FENCE
		mr/fe-METAL RAILING FENCE
		GENERAL FENCE

ALL SERVICES TO BE FIELD VERIFIED.
ALL DRAWINGS REMAIN THE PROPERTY OF CT SURVEYS LTD UNTIL ALL PAYMENTS HAVE BEEN MADE.

CT SURVEYS IS A MEMBER OF:

THE SURVEY ASSOCIATION

constructionline

SURVEY NOTES:

The survey is fitted to OSGB36 National Grid and Level Datum using RTK GPS, with OSGM15 Model Transformation and has been drawn at a scale factor of 1.000

Due to the scale factor any setting out or design works should strictly use the control co-ordinates as shown on the drawing.

If manhole invert levels / basic drainage information is shown on this drawing, this will have been surveyed from observation only.
If any drainage information shown on this drawing.

SURVEY REVISIONS

PREVIOUS DWG NO:	3369LR/1, 3369LR-R1/1, 3369LR-R2/1 * 3369LR-R3/1, 3369LR-R4/1, 3369LR-R5/1
REVISION NO:	- 6
ORIGINAL SURVEY DATE:	- February 2016 (R1), January 2018 (R2) * February 2019 (R3), December 2019 (R4), May 2022 (R5)

REVISION NOTES:

3369LR-R1
Verge lines between the gardens/driveways of 41-43 and the public footpath amended to to represent more accuracy at a smaller scale to that of 1:500 which this was produced.

3369LR-R2
Rotational error to North/OS amended. New rotation re-calculated from original GPS data

3369LR-R3
Re-survey of the field, new catv covers located in the footpath adjacent to Chestnut Drive.

3369LR-R4
Phase 2 surveyed in December 2019. Phase 1 was not re-surveyed.

3369LR-R5
Briggs Meadow, Park Lane and the field north of the previous drawing surveyed.

3369LR-R6
Abbey Park surveyed.

LAYOUT VIEWS

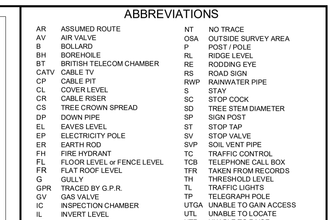

CT SURVEYS
TOPO · SCAN · UAV · BIM

UNIT 5
KILLINGBECK COURT
LEEDS
LS14 6FD

TEL : 0113 44 00 435
MOB : 07949 195764
EMAIL : MAIL@CT-SURVEYS.COM
WEBSITE : WWW.CT-SURVEYS.COM

© COPYRIGHT CT SURVEYS LTD. REPRODUCTION OF THIS INFORMATION IS PROHIBITED WITHOUT WRITTEN AUTHORITY FROM CT SURVEYS LTD.

CLIENT:
Niemen Architects

PROJECT TITLE:
Abbey Park, Louth, LN11 7BB

DRAWING NUMBER:
3369LR-R6/1

SCALE	1:200 @ A0	SURVEY DATE:	September 2022
LEVEL DATUM	OSGB fixed to previous survey at ST02	GRID DATUM	OSGB fixed to previous survey
BENCH MARK USED	Nail at ST02 surveyed by GPS	BM VALUE	19.961m
		SHEET NUMBER	1 of 3